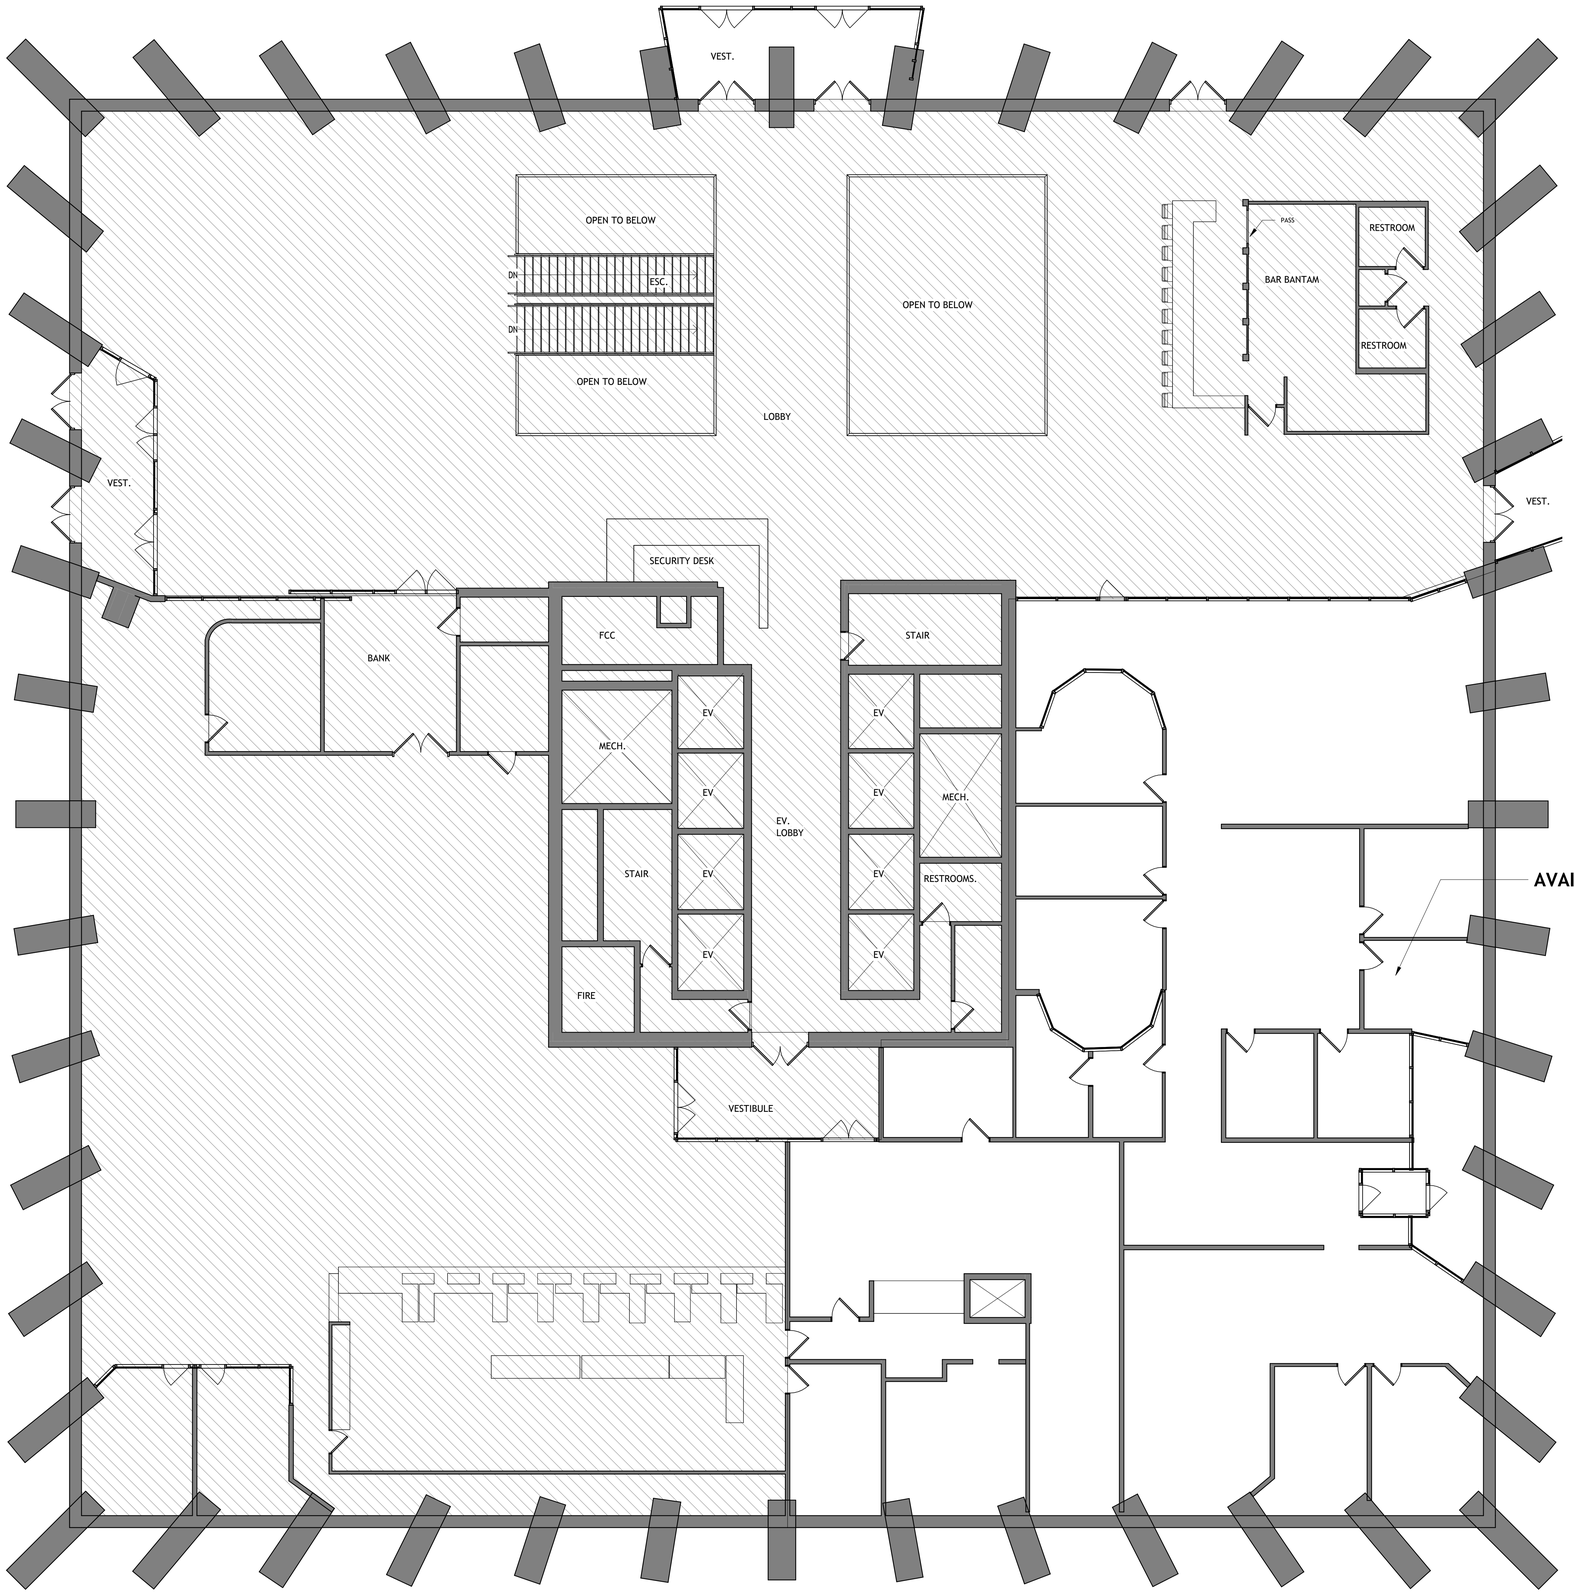

1 METROPOLITAN LOBBY, VACANT SUITE
1/8" = 1'-0"

Gallina DEVELOPMENT CORPORATION

1890 S WINTON RD
SUITE 100
ROCHESTER, NY 14618
p 585.654.6650

VACANT

The Metropolitan, One South Clinton Ave.

Floor Plans

Date	12.17.25
Drawn by	Author
Checked by	Checker

A-1

Scale 1/8" = 1'-0"