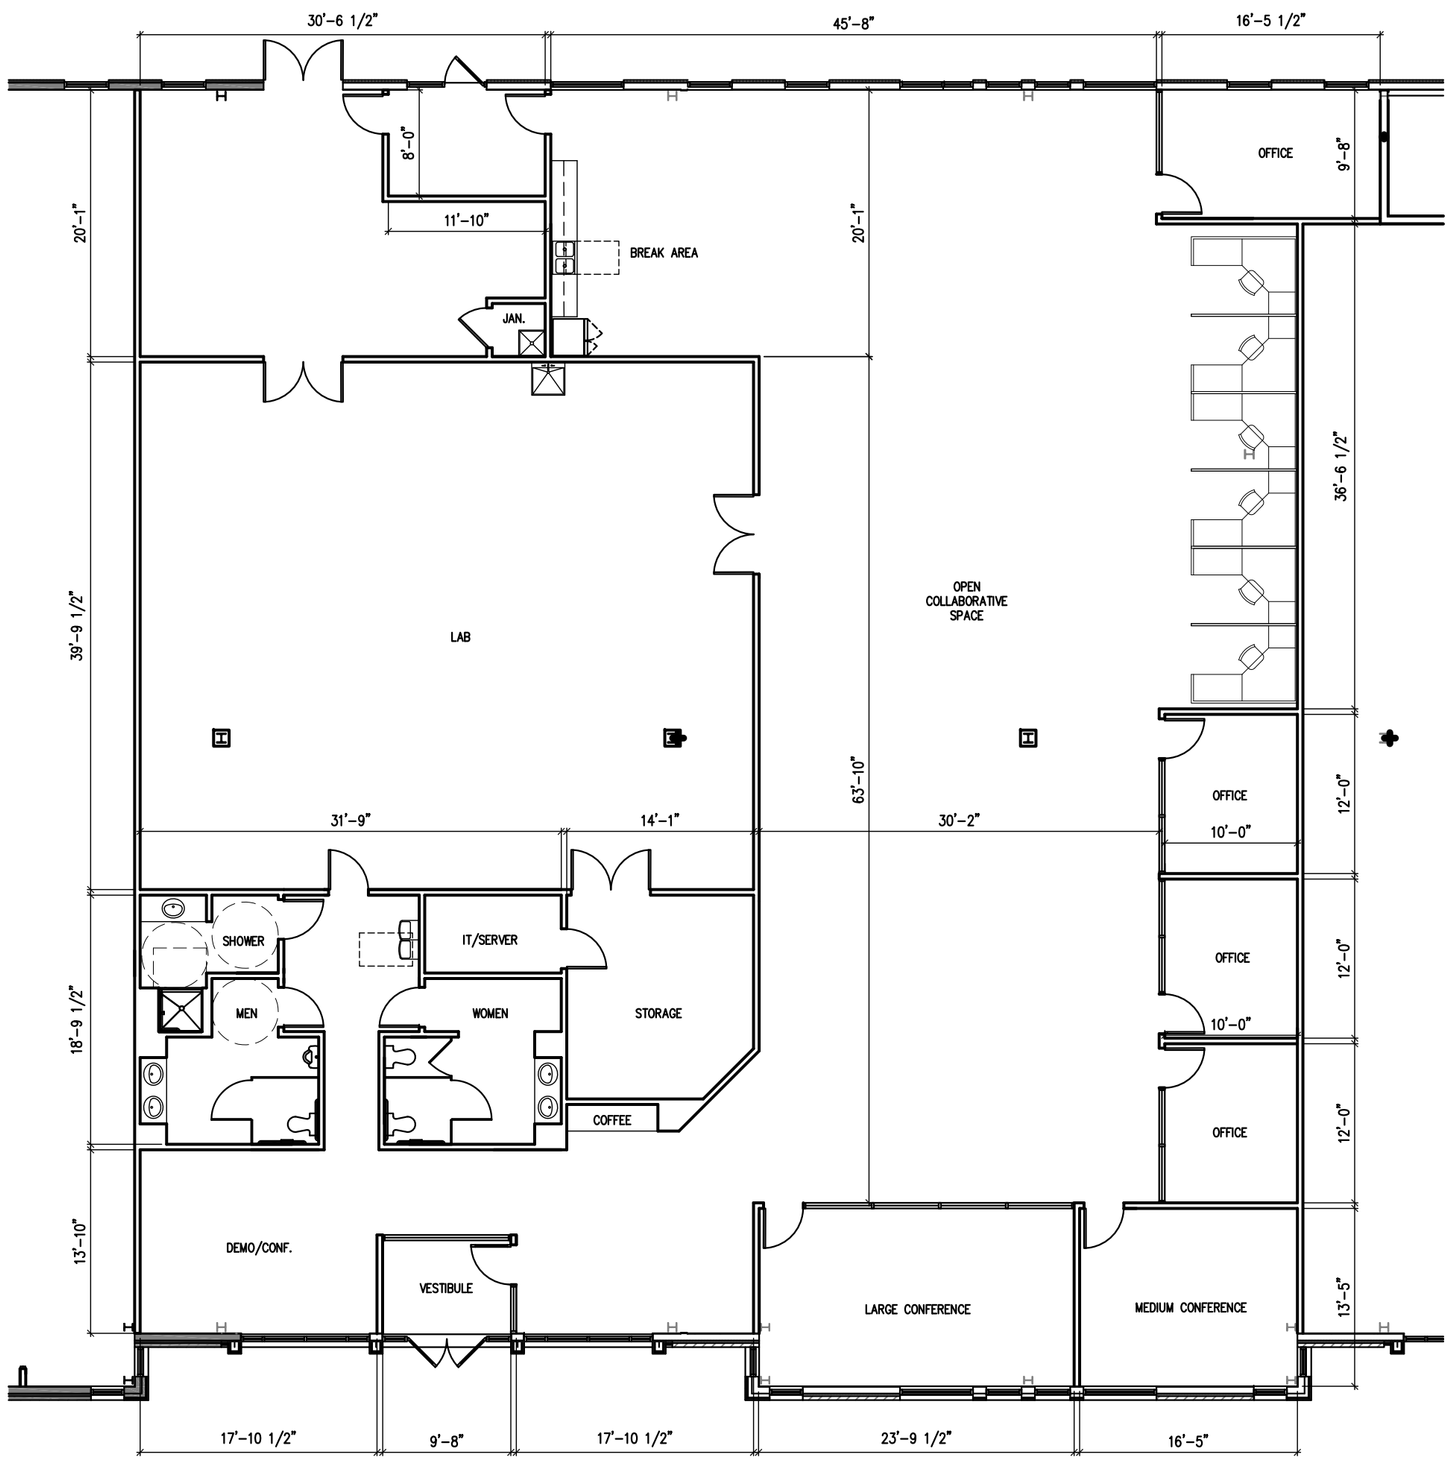

1 FLOOR PLAN
SCALE: 1/8" = 1'-0"

Kelly Jahn
interior architecture
& DESIGN

957 PANORAMA TRAIL

FEBRUARY 7, 2022

Gallina DEVELOPMENT CORPORATION