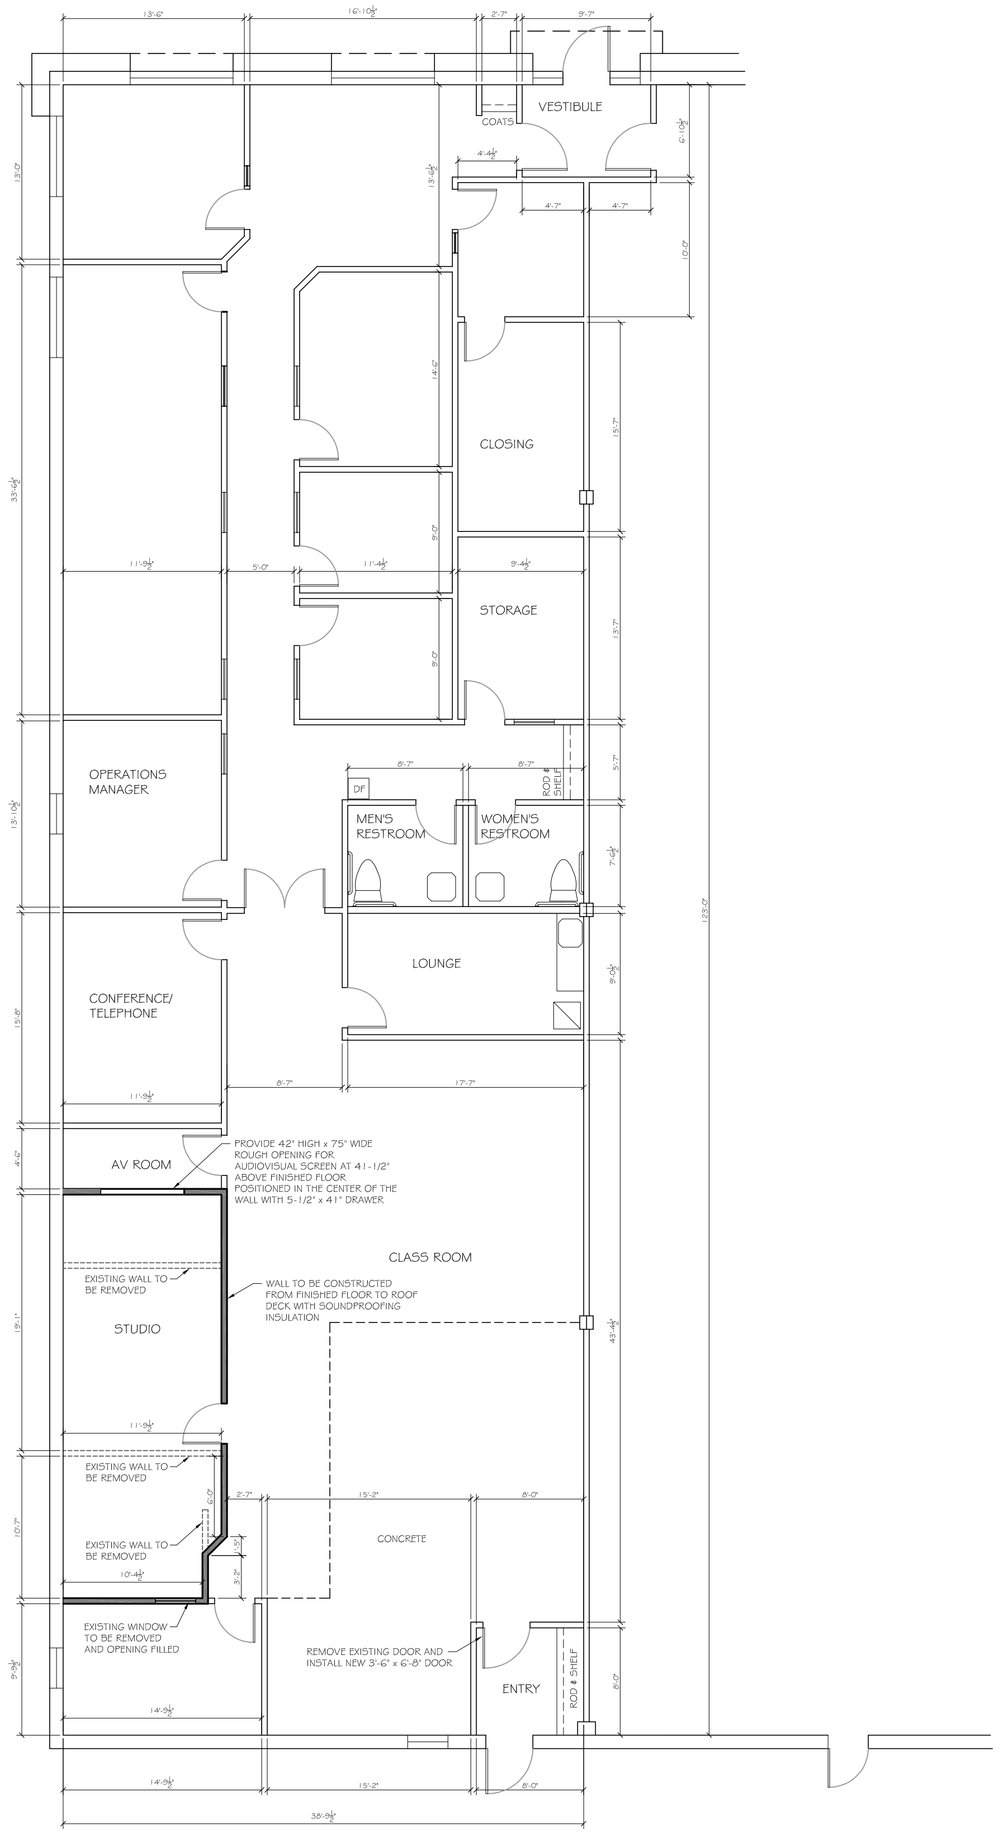

PLAN
SCALE: 1/8" = 1'-0"

LEGEND

- WATER CLOSET
- LAVATORY/SINK
- DF — DRINKING FOUNTAIN
- REFRIGERATOR
- NEW WALL TO BE CONSTRUCTED FROM FINISHED FLOOR TO ROOF DECK WITH SOUNDPROOFING INSULATION (TYP.)
- EXISTING WALL TO REMAIN IN PLACE
- EXISTING WALL TO BE REMOVED

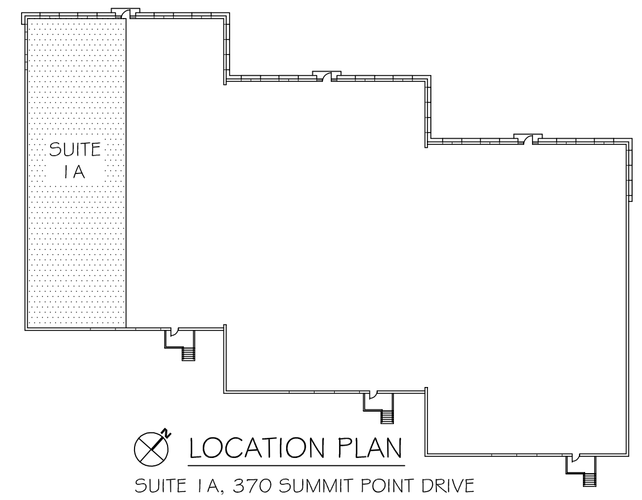

LOCATION PLAN
SUITE 1A, 370 SUMMIT POINT DRIVE
N.T.S.

CORNELES ENGINEERING, P.C.
3495 WINTON PLACE, BLDG E, SUITE 260
ROCHESTER, NEW YORK 14623
TEL: 585-427-0320 FAX 585-427-0415
WWW.CORNELESENGINEERING.COM

DRAWING ALTERATION

THE ALTERATION OF A DRAWING BY ANY PERSON, UNLESS IT IS ACTING UNDER THE DIRECTION OF A LICENSED PROFESSIONAL ENGINEER, IS A VIOLATION OF LAW FOR ANY PERSON, UNLESS THE PERSON ALTERING THE DRAWING IS A LICENSED PROFESSIONAL ENGINEER AND HAS ATTACHED TO THE ITEM BY ANY WAY OF AN INTERLOCKING TIE THE PHRASE "ALTERED BY" FOLLOWED BY HIS ALTERED SEAL ALTERING ENGINEER.

IF THIS DRAWING IS ALTERED, YOU, OR AND SUPERVISE SHALL STAMP THE DOCUMENT AND ATTACH TO IT A DESCRIPTION OF THE ALTERATION, INCLUDING THE DATE OF ALTERATION, AND A SIGNATURE.

No.	REVISIONS	Date

Scalle	1/8"=1'-0"
Date	09/30/08
Job No.	2008003.27
Designed by	
Drawn by	RGH
Checked by	CEM
Approved by	

Client: GALLINA DEVELOPMENT CORPORATION
84 HUMBOLDT STREET, ROCHESTER, NEW YORK 14609

Project: 370 SUMMIT POINT DRIVE, SUITE NO. 1A
TOWN OF HENRIETTA, MONROE COUNTY, NEW YORK

Drawing: FLOOR PLAN
THE BENNETT GROUP

Sheet No.
1 of 1

bennett group

XR:
BK:
BK: C:\Documents and Settings\jhoopp\Desktop\JOFICEU.TIF
BK: C:\Documents and Settings\jhoopp\Desktop\JOFICHeaderlogo0000.TIF
Corneles Engineering, P.C. P:\Cadfiles\2008003.27 (bennett group)\bonds\tenant suite fout (09-30-08)\370 summit point suite 1a.dwg floor plan Sep 30, 2008 - 11:15am rhunnell