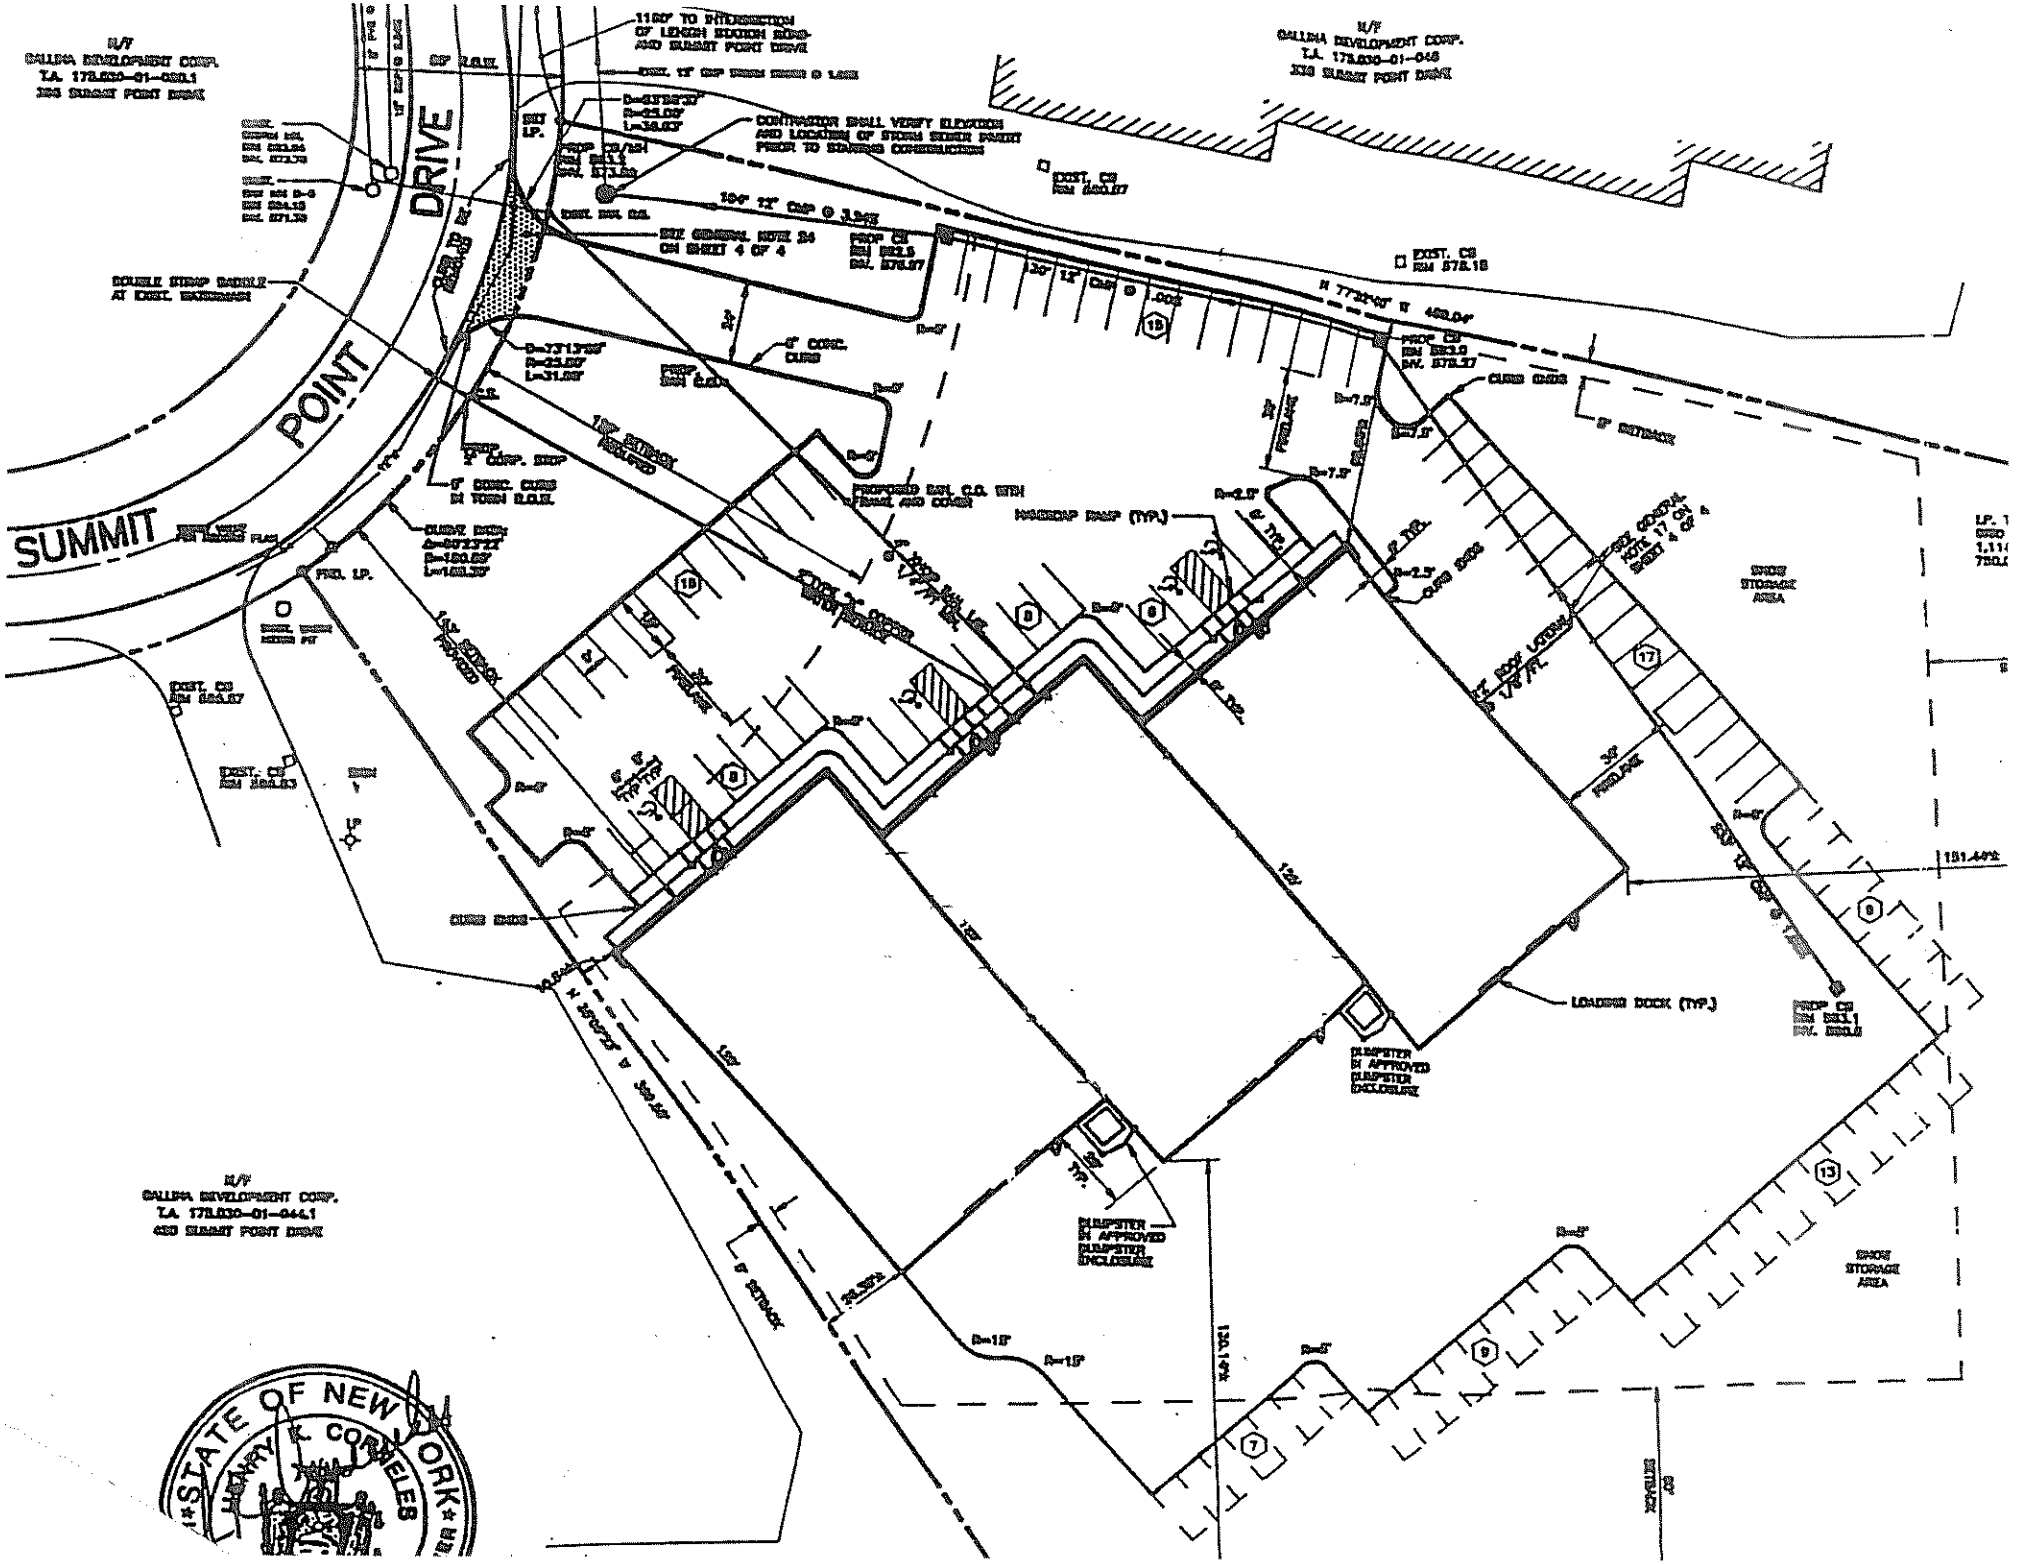
SUMMIT POINT DRIVE
CONTRACTOR SHALL VERIFY ELEVATION AND LOCATION OF STORM SEWER PRIOR TO STARTING CONSTRUCTION
DOUBLE STEMP BARRIER AT EXIST. WATERWAY
HANDICAP RAMP (TYP.)
LOADING DOCK (TYP.)
DUMPSTER IN APPROVED DUMPSTER ENCLOSURE
SHOE STORAGE AREA
N/F GALLIPA DEVELOPMENT CORP. T.A. 172.030-01-044.1 400 SUMMIT POINT DRIVE
STATE OF NEW YORK
HOWARD K. CONNELES