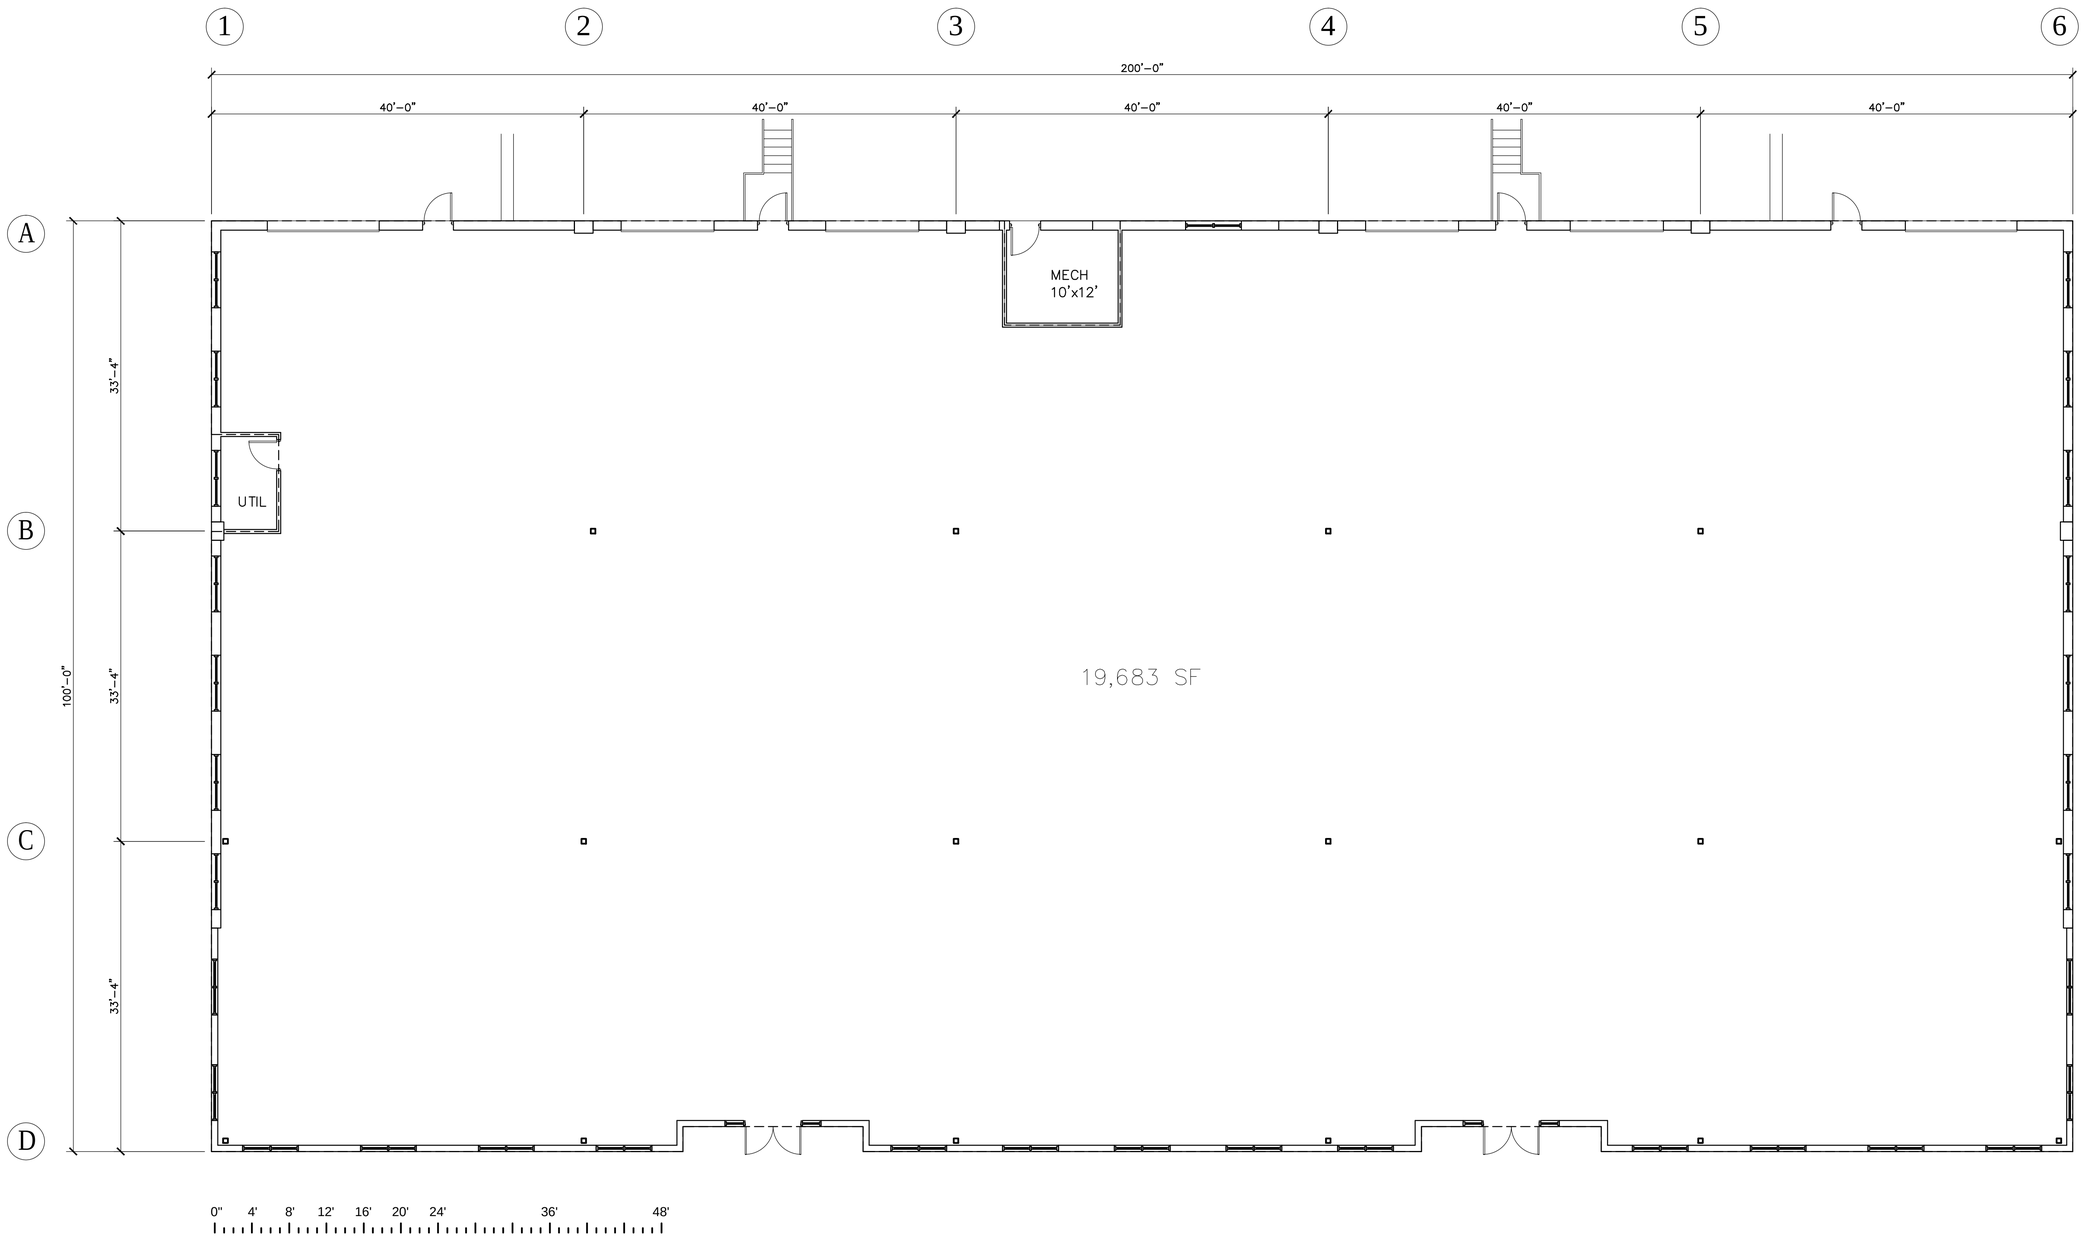

NORTH

FLOOR PLAN
1/8" = 1'-0"

DRAWING ALTERATION
THE FOLLOWING IS AN EXCERPT FROM THE NEW YORK EDUCATION LAW ARTICLE 145 SECTION 7209 AND APPLIES TO THIS DRAWING.
"IT IS A VIOLATION OF THIS LAW FOR ANY PERSON UNLESS HE IS ACTING UNDER THE DIRECTION OF A LICENSED PROFESSIONAL ENGINEER OR LAND SURVEYOR TO ALTER AN ITEM IN ANY WAY. IF AN ITEM BEARING THE SEAL OF AN ENGINEER OR LAND SURVEYOR IS ALTERED, THE ALTERING ENGINEER OR LAND SURVEYOR SHALL AFFIX TO THE ITEM HIS SEAL AND THE NOTATION "ALTERED BY" FOLLOWED BY HIS SIGNATURE AND THE DATE OF SUCH ALTERATION AND A SPECIFIC DESCRIPTION OF THE ALTERATION".

No.	Revisions and Descriptions	By	Date

Copyright © 2013 MRB Group All Rights Reserved

Project Title:
LEHIGH CROSSING - LOT 1
TOWN OF VICTOR
ONTARIO COUNTY, NEW YORK

Drawing Title:
FLOOR PLAN

Drawn By: JML
Checked By: SB
Scale: 1/8"=1'-0"
Date: 5/2//14

MRB group
Engineering, Architecture, Surveying, P.C.
The Culver Road Armory, 145 Culver Road, Suite 160, Rochester, New York 14620 585-381-9250
2750 Westinghouse Road, Suite 1, Horseheads, New York 14845 607-796-8340
The Mill, 125 High Rock Avenue, Saratoga Springs, New York 12866 518-899-218 0
www.mrbgroup.com

Sheet No. **A-1**
of
Project No. **3356.13010**